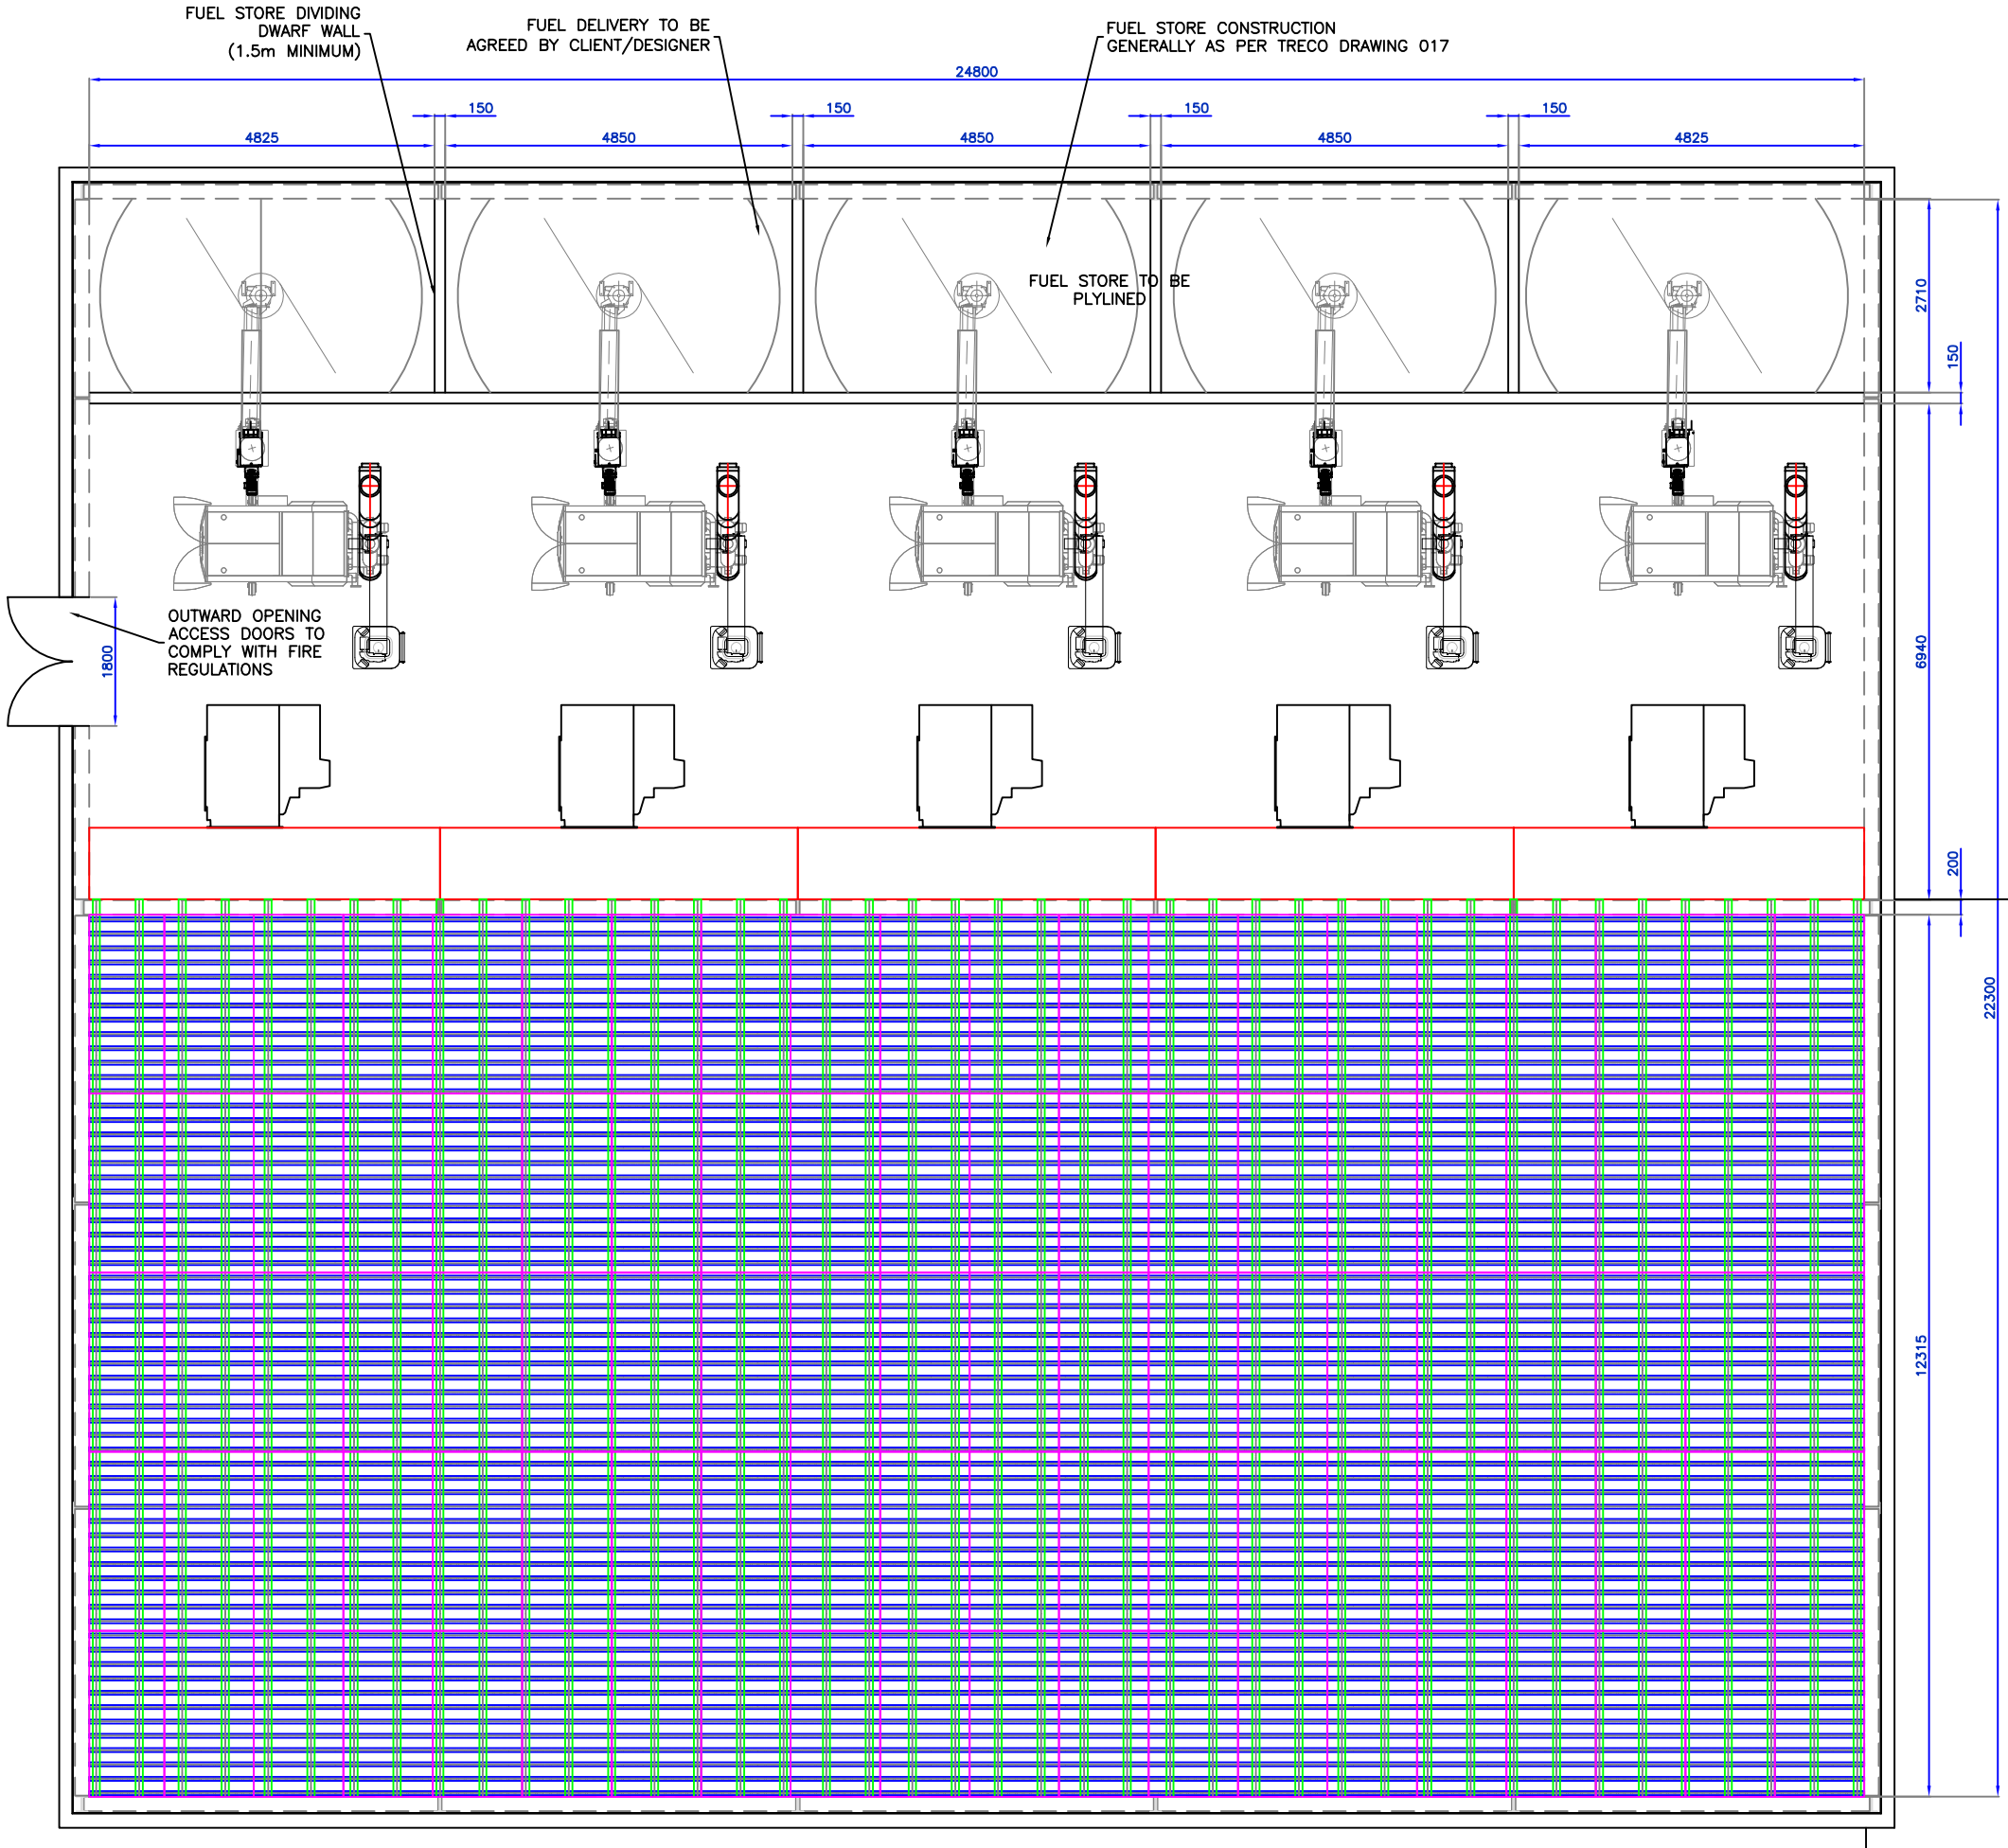

BIOMASS PLANT ROOM LAYOUT

NOTES:

NOTE 1. ALL DIMENSIONS IN MM UNLESS OTHERWISE STATED.

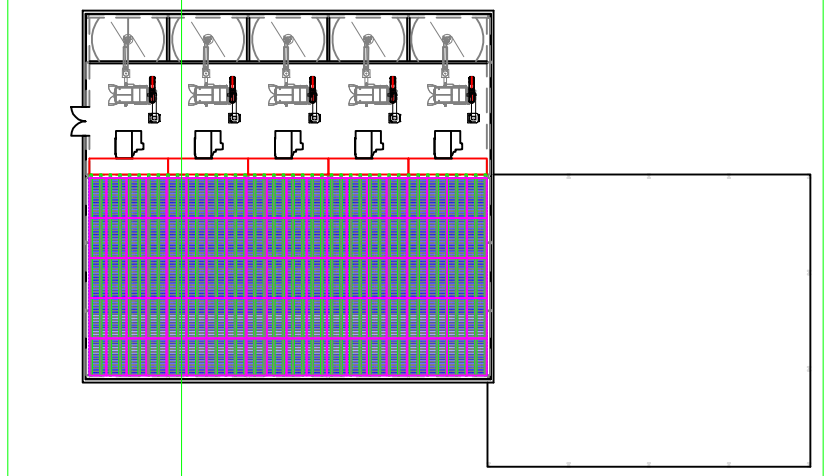

NOTE:
FUEL STORE CONSTRUCTION TO BE GENERALLY TO TRECO DRAWING No STD/017 AND FREE FROM MOISTURE INGRESS.

BOILER ROOM TO BE LINED WITH HALF HOUR FIRE RESISTANT MATERIAL ON ANY COMBUSTIBLE SURFACES, ESPECIALLY FUEL STORE WALL AND FREE FROM MOISTURE INGRESS, AND FLOOR FLAT, SOLID & EVEN.

NO ELECTRICAL EQUIPMENT, LIGHTS ETC TO BE WITHIN FUEL STORE AREA.

ELECTRICAL SUPPLY AND MAINS WATER TO BE SUPPLIED TO BOILER ROOM ALL BY OTHERS.

A FRESH AIR SUPPLY FROM ATMOSPHERE IS REQUIRED. TRECO TO SUPPLY VENTILATION GRILL.

MK	REVISIONS	DRN	CHK	APP	DATE
A	FIRST ISSUE	NDP	AWO	DSM	14/08/15

TOWNE TIMBER
Y018 7LU

PLANT ROOM LAYOUT

INSTALLATION

ORIGINAL DRAWING SIZE A3 | SCALE NTS

DRAWING NUMBER R0134 – 001 | REV. A

Rainbow Heat & Power Ltd,
Unit 5 Cedar Court
Tiverton Business Park
Tiverton
EX16 6GT

Tel. 01884 212 044
Web : www.rainbowheatandpower.co.uk
e-mail : hello@rainbowheatandpower.co.uk